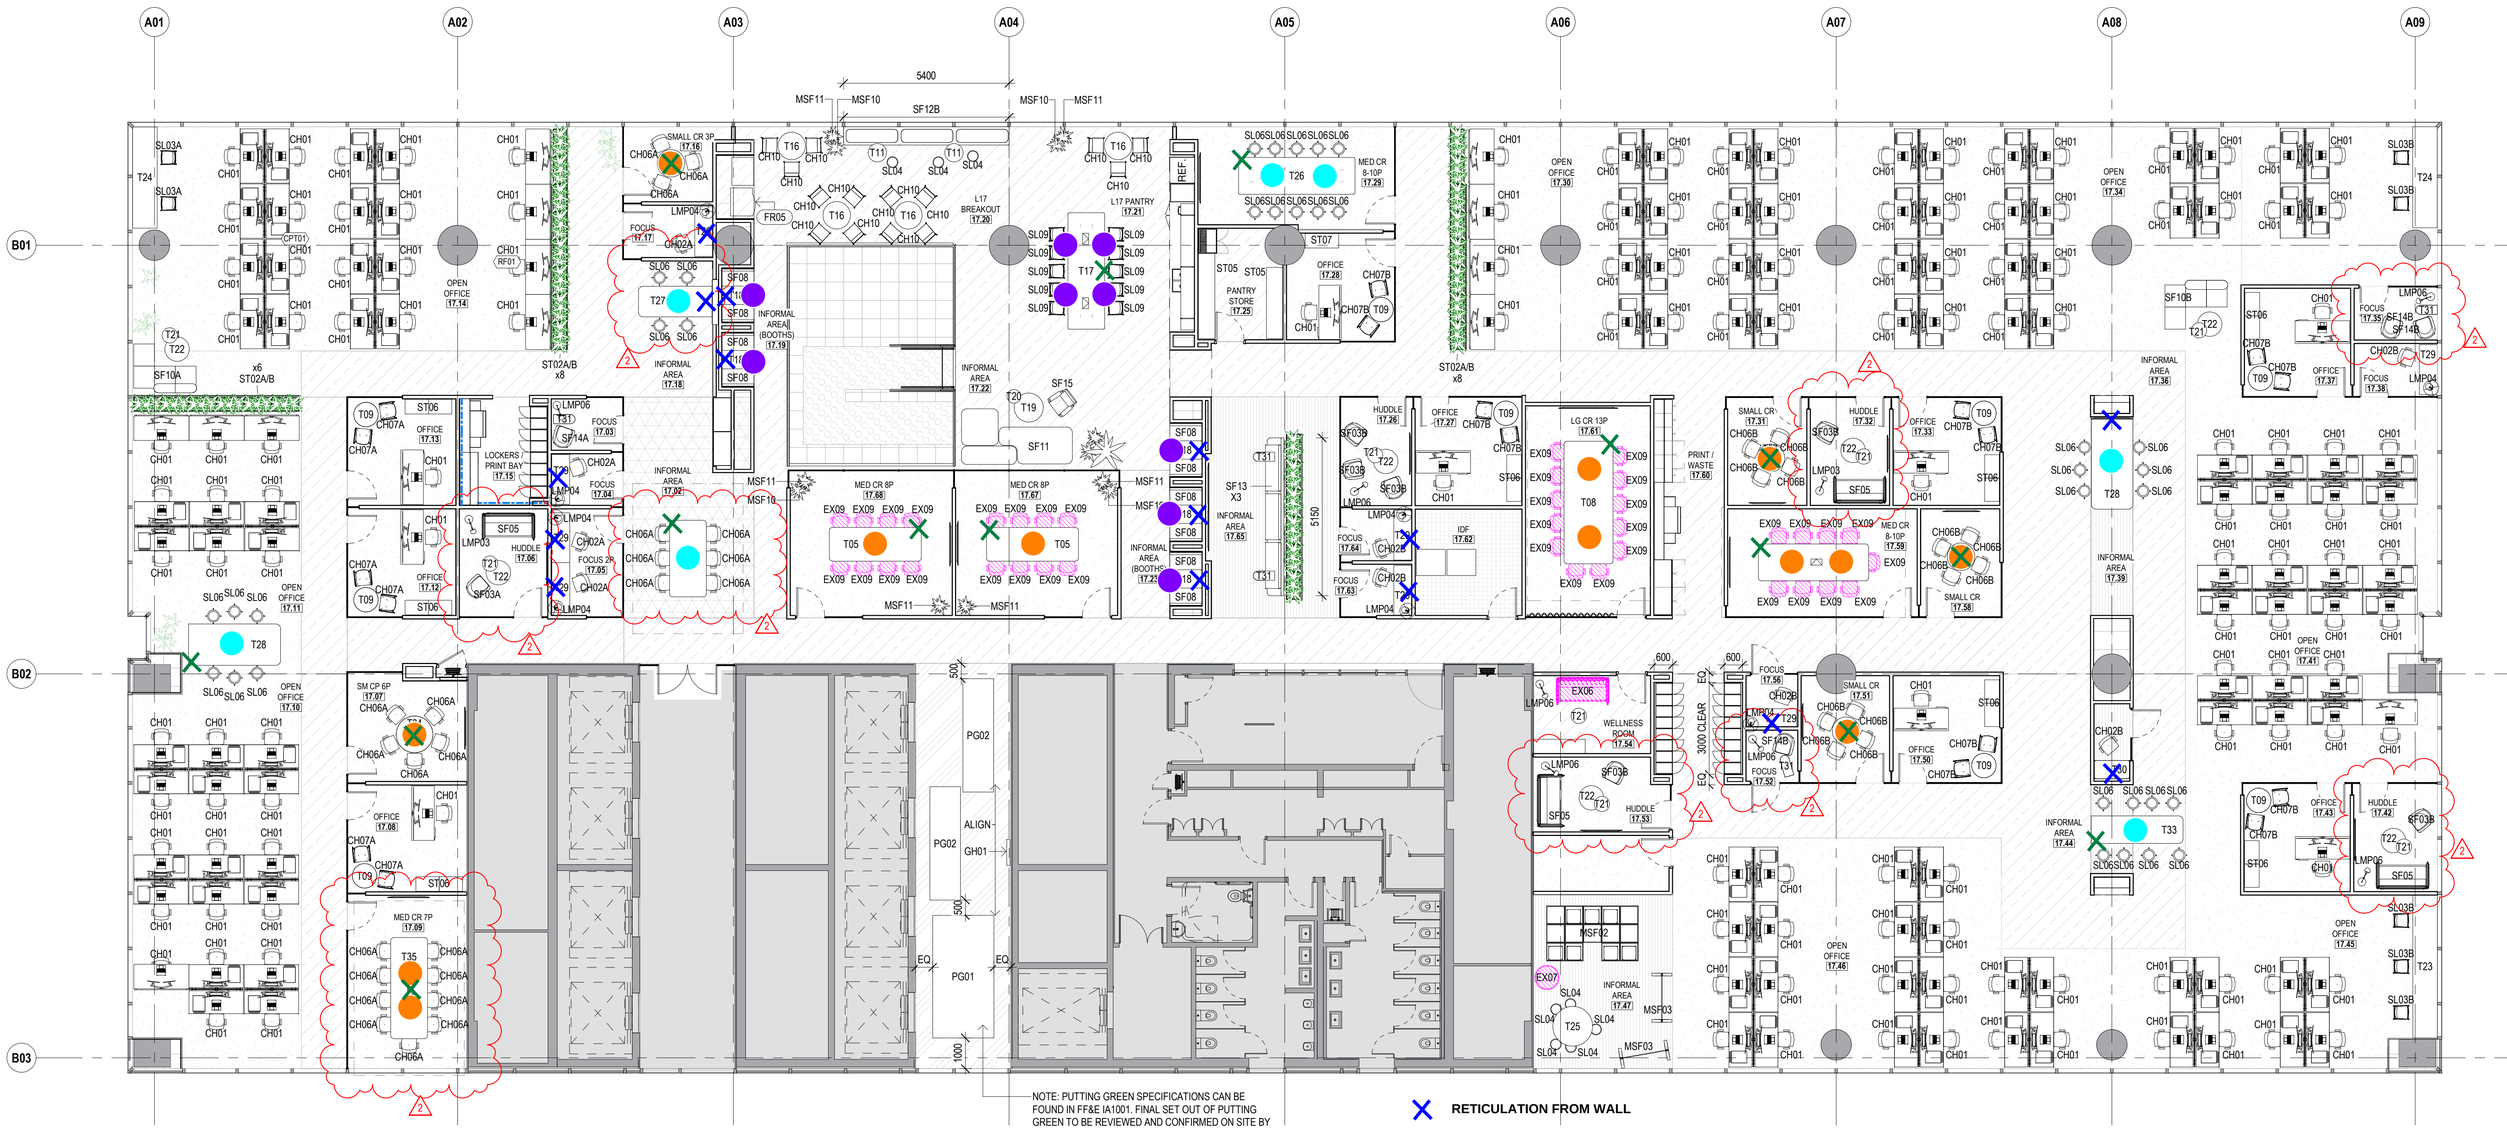

1 FURNITURE PLAN - LEVEL 17

1 : 100

FURNITURE NOTES:

1. FURNITURE PLANS TO BE READ IN CONJUNCTION WITH FURNITURE SCHEDULE AND FINISHES SCHEDULE.
2. HEAD CONTRACTOR TO CONFIRM AVAILABILITY OF ALL FURNITURE FINISHES ON PLACEMENT OF ORDER. FINISHES SAMPLES TO BE PROVIDED FOR APPROVAL BY THE DESIGNER AND KEPT ON SITE FOR REFERENCE.
3. HEAD CONTRACTOR TO COORDINATE PLACEMENT OF ALL LOOSE FURNITURE AND REMOVAL OF ALL PROTECTIVE COVERINGS.
4. OPERATIONAL AND CARE MANUALS ARE TO BE PROVIDED FOR ALL FURNITURE & ASSOCIATED FINISHES BY SUPPLIERS. THE HEAD CONTRACTOR TO COLLECT THIS INFORMATION AND PRODUCE A FOLDER FOR THE FACILITIES STAFF AT EACH SITE.
5. ALL WORK SURFACES AND TABLES TO BE LEVELED DURING INSTALLATION TO SUIT ON-SITE FLOOR CONDITIONS
6. HEAD CONTRACTOR TO ALLOW TO REMOVE ALL PROTECTIVE COVERINGS FROM WHITE GOODS AND ALL DIRECTION / SERVICE MANUALS TO BE PLACED IN THE CARE MANUAL AND PRESENTED TO CLIENT AT COMPLETION OF FIT-OUT.
7. WORKSTATIONS, TABLES AND OFFICE FURNITURE TO BE CLEANED AFTER REMOVAL OF PROTECTIVE COVERINGS.
8. WHERE LOOSE FURNITURE ITEMS INVOLVE USER OPERATION I.E. TASK CHAIRS, FLIP TABLES -THE SUPPLIER IS TO PROVIDE A TRAINING SESSION FOR STAFF AT ALL SITES TO DEMONSTRATE THE PRODUCT OR ADJUST TO SUIT THE USER.
9. ALL KEYS TO STORAGE ITEMS ARE TO BE GIVEN TO HEAD CONTRACTOR AND HANDED TO CLIENT AT THE COMPLETION OF THE FIT-OUT.
10. REFER TO 800 SERIES DRAWING FOR WORKSTATION DETAILS.
11. CO-ORDINATION REQUIRED FOR FLOORBOX/GROMMET LAYOUT

FURNITURE LEGEND:

RM-NAME RM.#	ALLOCATED ROOM NUMBER
	OUT OF SCOPE
	DENOTES EXISTING FURNITURE
WSxx	WORKKSTATION CLUSTER REFER TO FURNITURE SCHEDULE FOR DETAILS
A / B	REFERS TO WORKSTATION SCREEN TYPE - REFER TO SCHEDULE IA-1004 FOR SPECIFICATIONS

TYPICAL TAGGING (NOT LIMITED TO)

CH--	CHAIR TYPE REFER TO FURNITURE SCHEDULE IA-1002
T--	TABLE TYPE REFER TO FURNITURE SCHEDULE IA-1002
S--	STORAGE TYPE REFER TO FURNITURE SCHEDULE IA-1002
L--	FLOOR/TABLE LIGHT TYPE REFER TO IA-1001 FF&E SCHEDULE
F--	FITTING TYPE REFER TO IA-1001 FF&E SCHEDULE

RETICULATION FROM WALL

PREFERRED LOCATION FOR FLOOR BOX

KonexUS - CMS
1 x GPO, USB-C/A PD Fast-Charge outlets (30W shared). Finish: Black

EXECUTIVE TABLE BOX - CMS
Executive Box Series 2 - Soft Open
EXN204U2AC304SL
Dual lid with brush strip c/w 4 x auto switch rotated GPO's, 2 x Inline USB-C/A PD Fast-Charge module (30W shared), provision for 4 data. Cut out: 303mm x 258mm
Lid to be veneer to match table top *Supplier to provide sample

PHASE - OE ELSAFE

PEAK 80 - OE ELSAFE

GRAPHIC SCALE: 1:100

unispace
Level 4, 1 Collins St.
Melbourne, VIC 3000, Australia
+61 1300 200 800
www.unispace.com
Think Create Make

Key Plan:

General Notes:
All work to be carried out in accordance with the Building Code of Australia, all Local & State Ordinances, relevant Australian Standards, Local Electricity, Water Regulations and all other relevant Authorities concerned.
All work to be carried out in a professional & workmanship like manner according to the plans & specification.
Do not scale off the drawings unless otherwise stated and use figured dimensions in preference.
All dimensions are to be checked & verified on site before the commencement of any work, all dimensions & levels are subject to final survey and set-out.
This drawing & design is the property of the design group nominated on this sheet and should not be reproduced either in part or whole without the written consent of this firm.

Client: servicenow

Consultants:

Revisions:

No.	DESCRIPTION	DATE	INITIALS
1	FOR CONSTRUCTION	19/02/20	LW
2	FOR CONSTRUCTION	18/03/20	LW

Project Name / Address:
ServiceNow
Level 16 & 17 / 477 Collins Street Melbourne VIC 3000

Title:
FURNITURE PLAN - L17

Status: **FOR CONSTRUCTION**

Drawn By:	JM	Checked By:	LW
Scale:	AT A1 1 : 100	Date:	28/10/19

Project Number: **MEL - 00157**

Drawing Number: **IA-501** Revision: **2**

UNISPACE ©

PRINT DATE: 18/03/2020 4:38:42 PM