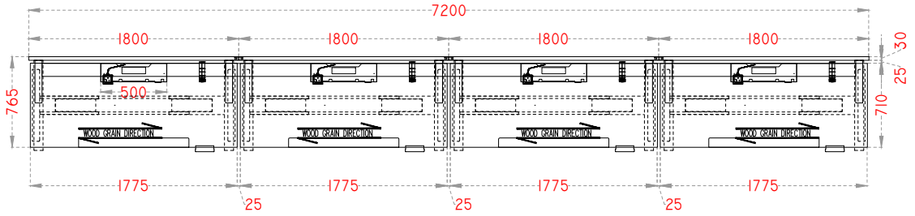

PLAN VIEW 1:16 ON A3

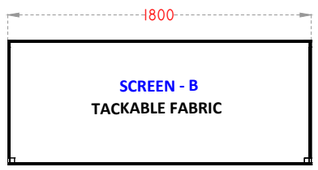

LEXICON : 30MM SCREENS

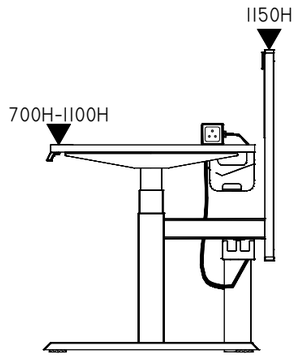

SIDE VIEW

SCREEN COLORS AS PER SCREEN MARKING LAYOUT APPROVAL

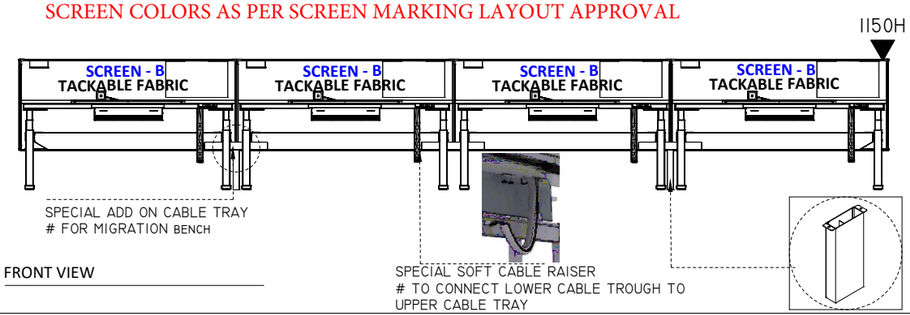

FRONT VIEW

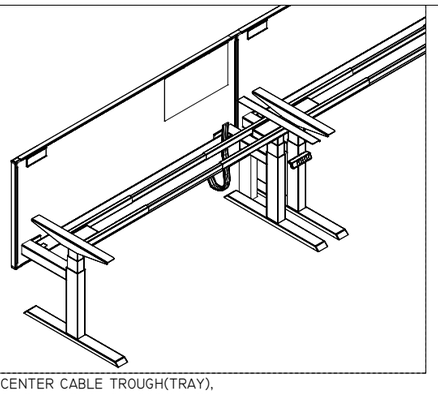

CENTER CABLE TROUGH(TRAY),
* TO BE USED FOR 1800W DESK,
* W/O POWER HOUSING.
CONNECTOR FOR CABLE TROUGH.
END COVERS FOR CABLE TROUGH(SET OF 2).
CONNECTOR BRACKETS(PAIR OF 2) : FOR ALIGNMENT.
CABLE RISER: CONNECTING LOWER TRAY TO
UPPER TRAY.

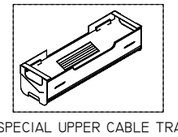

SPECIAL UPPER CABLE TRAY METAL + PET,
SIZE: 500W 150D 180H.
MOUNTING PLATE FIXING LOCATION WILL BE
SPECIAL TO ACCOMMODATE APPLE ADOPTER
WITH CUT OUTS AS ADVISED BY SALES

ISOMETRIC

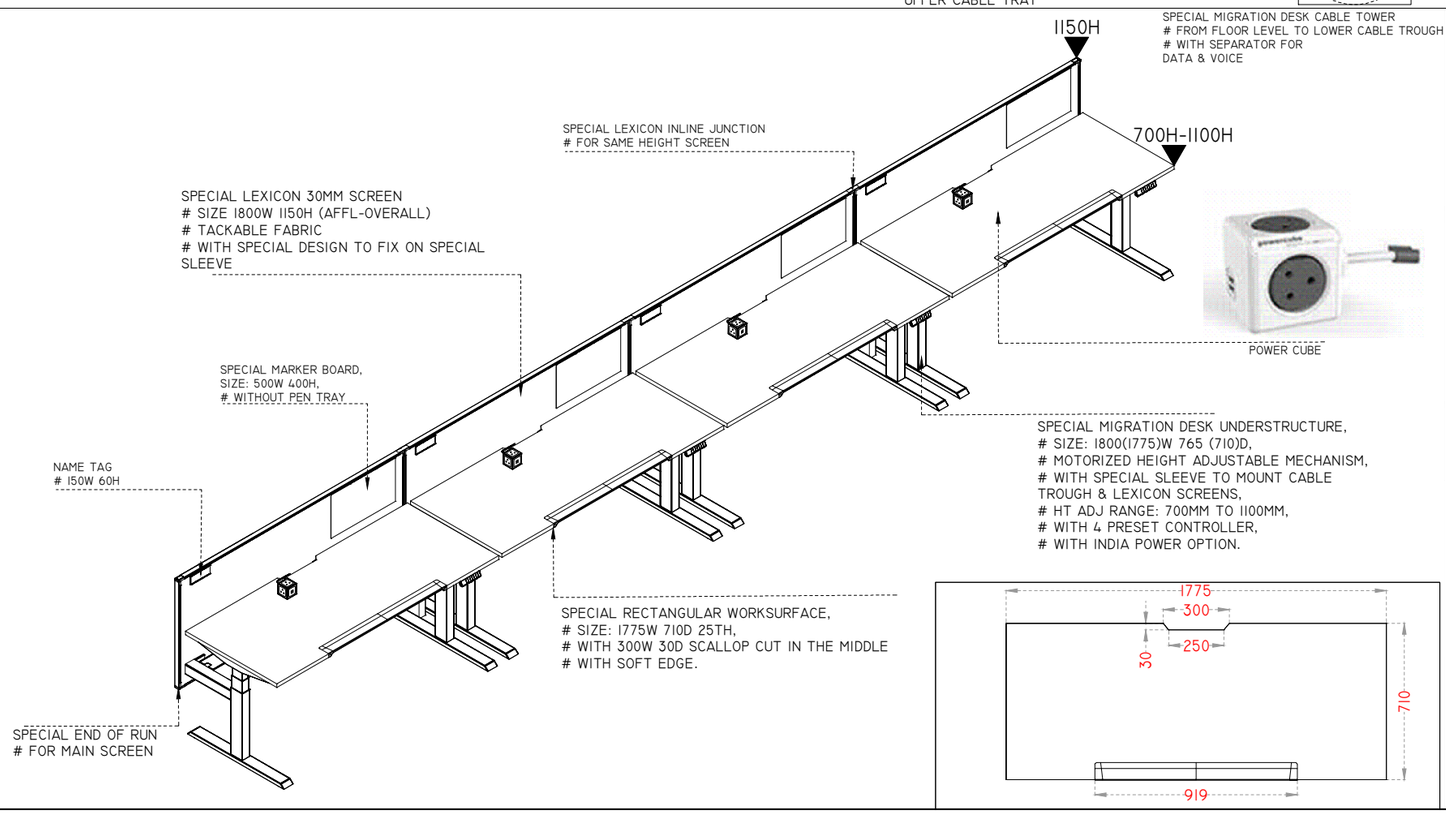

Steelcase
Steelcase Office Solution
Suites 26.01 & 27.01, Level 26 & 27,
The Gardens South Tower, Mid Valley City,
Lingkaran Syed Putra, 59200 Kuala Lumpur.
Tel : +60 3 2027 6000 | Fax : +60 3 2283 1418

ALL DIMENSIONS IN MM

PRODUCTS:

MIGRATION
LEXICON

FINISHES:

LPL	: 24L0 : GRAPHITE WALNUT
PAINT	: 7360 : MERLE
FABRIC GROUP	: ERA
PET	: BZ03 : DARK GREY

NOTE:

CHECKED BY SPECIALS

☐ YES ☒ NO

GENERAL NOTES:

COPYRIGHT OF ALL DESIGNS AND DATA SHOWN IN THIS DRAWING IS RETAINED BY STEELCASE OFFICE SOLUTIONS (M) SDN. BHD.
WRITTEN PERMISSION IS REQUIRED FOR ANY USE AND/OR REPRODUCTION. ALL PRINTS, SPECIFICATIONS AND COPYRIGHTS ARE THE PROPERTY OF STEELCASE OFFICE SOLUTIONS AND SHALL BE RETURNED ON COMPLETION OF WORKS.

CUSTOMER CONFIRMATION

?NNPMTCB

SIGNATURE : .....
NAME :
DATE :

PROJECT TITLE
SERVICENOW_15th FLOOR_HYD

DRAWING TITLE
GENERAL WORKSTATIONS

	INITIAL	LAST	
DRAWN :	TBI		DATE 15-APR-20
CHECKED : KUNTAL			SCALE : A3

SERVICE NOW_HYD15_GWS_NSH_R0_F0.DWG	TIME	REV.
C:\USERS\TBI\ONEDRIVE - STEELCASE INC\SHASHI\PROJECTS\HYDERABAD\SERVICENOW_L15_LATEST ORDER\TYPICALS\R3	P 2:57 PM S 2:56 PM	03